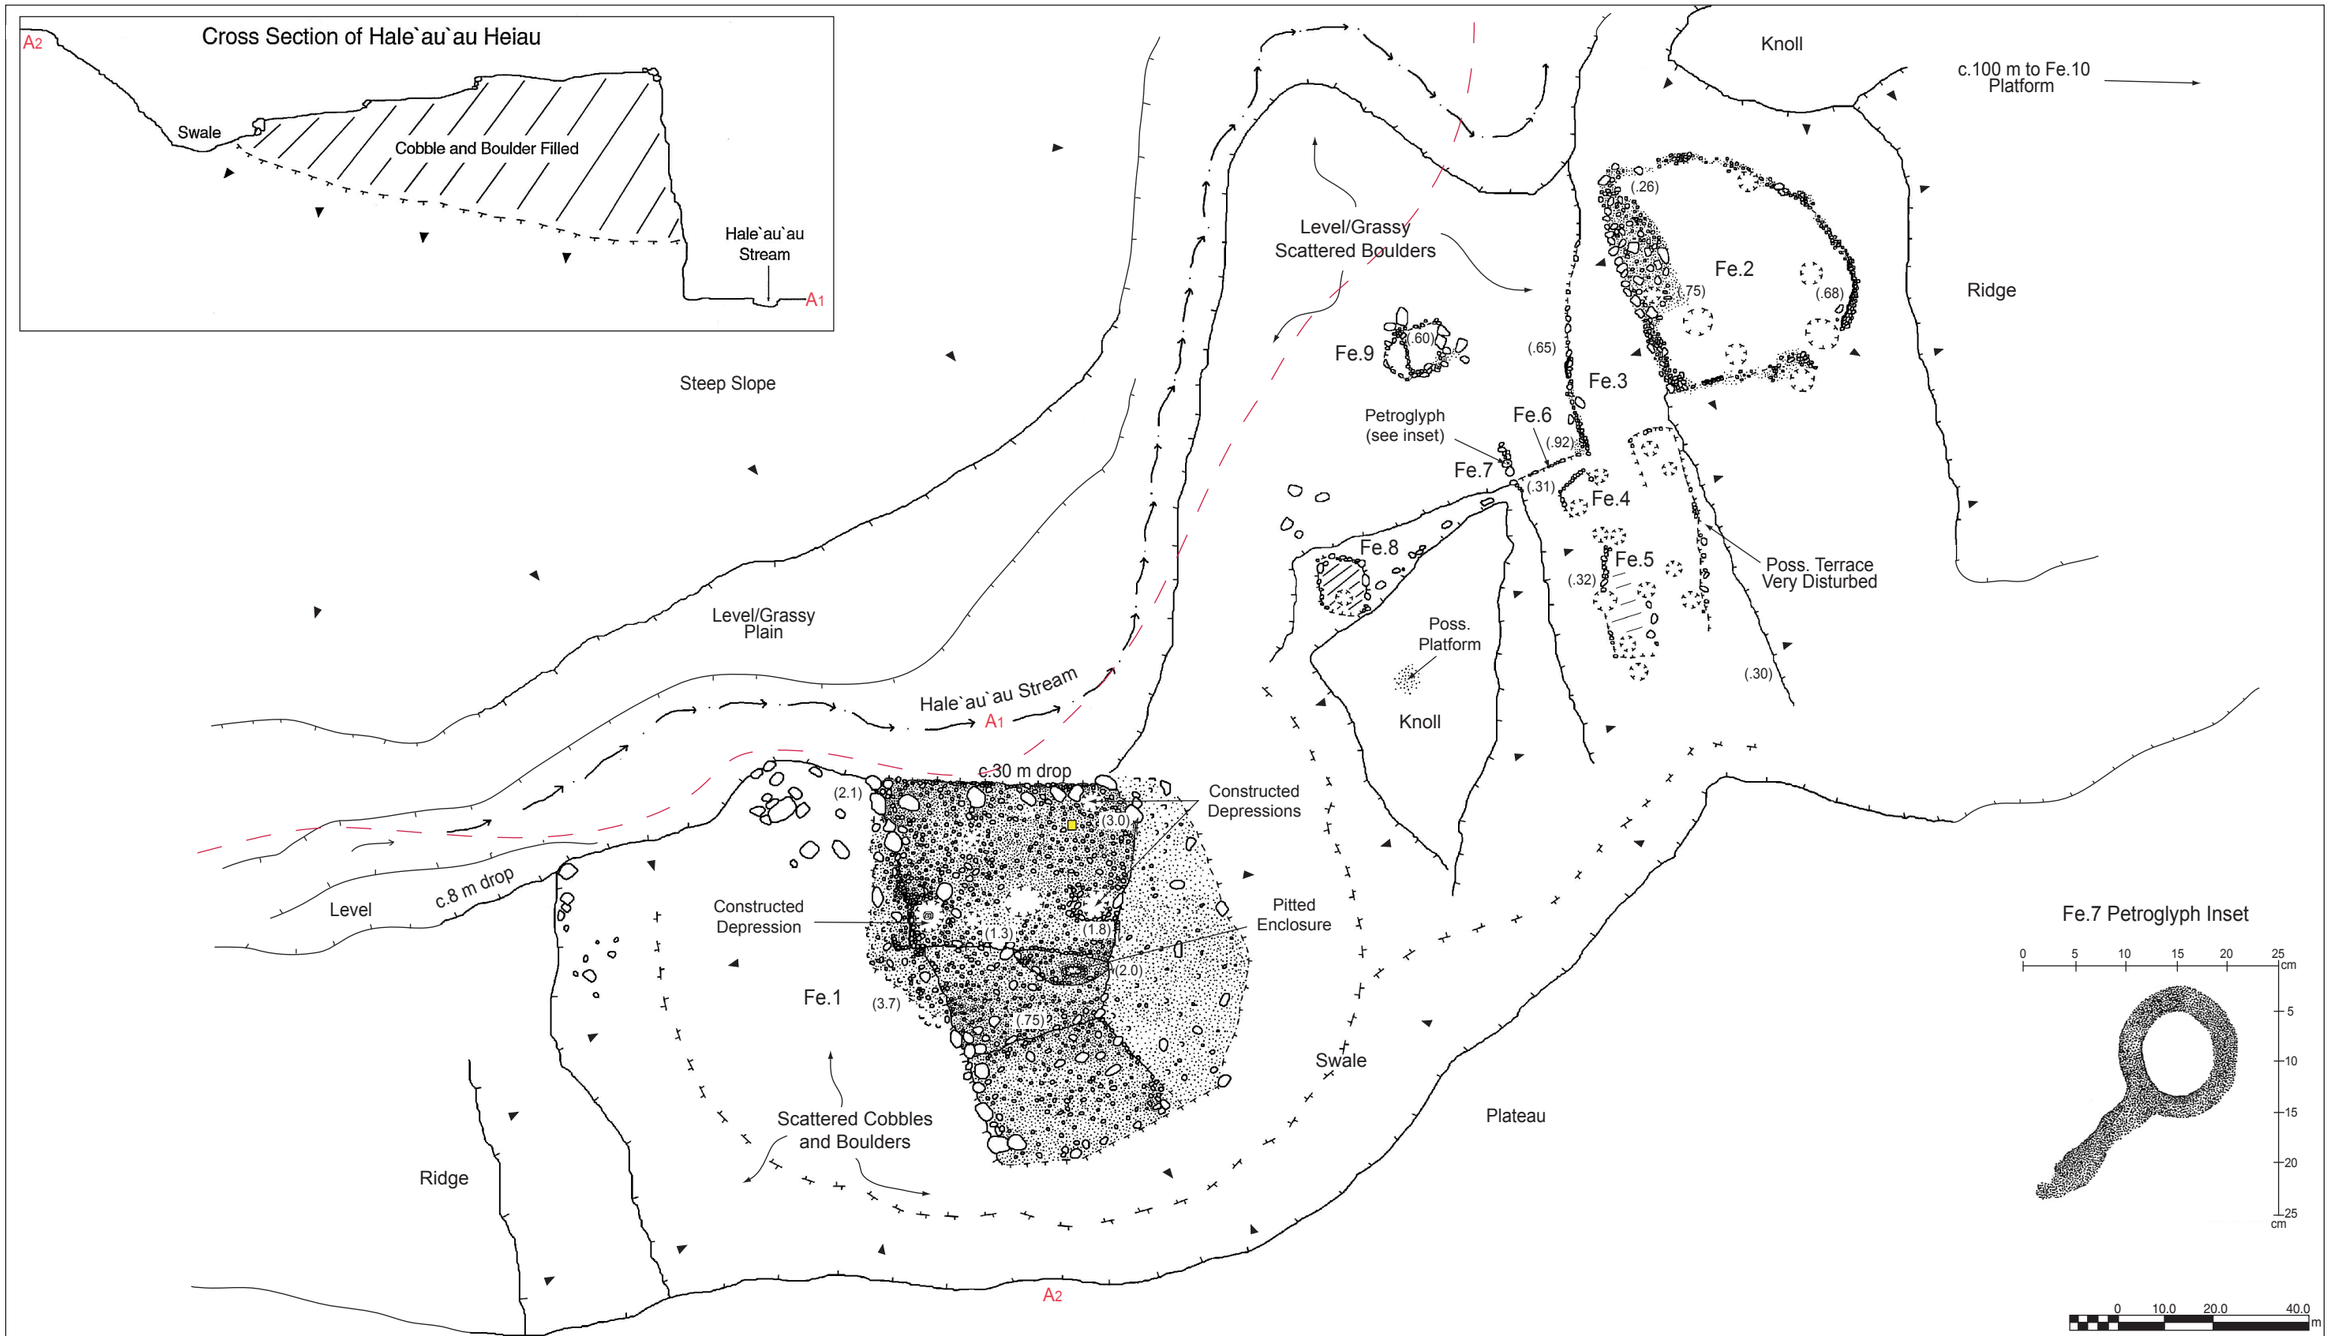

Figure 15. Site 215, Features 1-9; Plan View (Fe.10 not mapped)

Key:

- Direction of Slope
- Soil Edge
- Depression/Impact Crater
- Facing
- (.25) Height (m)
- Level Soil
- Cobble Fill
- Raised Edge
- A1 Cross Section
- Unsurveyed Area
- UXO

TN

GANDA

Prepared by Garcia and Associates