INTRO APPENDIX A
United States Army Garrison Hawaii (USAG-HI) Facility Maps

Halawa

AMR_Storm_Sewer_Discharge_Points		
discharge_i	FirstGeographicCoordin	SecondGeographicCoordin
AMR-001	-157:55:17.121	21:21:32.440
AMR-002	-157:54:56.620	21:21:29.700
AMR-003	-157:54:54.731	21:21:39.264
AMR-004	-157:54:54.729	21:21:39.284
AMR-005	-157:54:54.710	21:21:39.307
AMR-006	-157:54:54.556	21:21:39.304
AMR-007	-157:54:48.200	21:21:34.227
AMR-008	-157:54:46.660	21:21:33.787
AMR-009	-157:54:44.601	21:21:33.748
AMR-010	-157:54:43.157	21:21:32.686
AMR-011	-157:54:42.643	21:21:33.334
AMR-012	-157:54:49.831	21:21:35.571
AMR-013	-157:54:49.823	21:21:35.644
AMR-014	-157:54:49.765	21:21:35.726
AMR-015	-157:54:49.689	21:21:35.815
AMR-016	-157:54:49.564	21:21:35.870
AMR-017	-157:54:38.311	21:21:30.959
AMR-018	-157:54:41.004	21:21:32.118
AMR-019	-157:54:36.578	21:21:33.922
AMR-020	-157:54:31.075	21:21:29.662
AMR-021	-157:54:38.682	21:21:38.486
AMR-022	-157:54:38.622	21:21:40.782
AMR-023	-157:54:38.292	21:21:40.536
AMR-024	-157:54:29.874	21:21:38.324
AMR-025	-157:54:29.740	21:21:40.300
AMR-026	-157:54:29.797	21:21:40.478
AMR-027	-157:54:28.527	21:21:31.907
AMR-028	-157:54:27.415	21:21:32.652
AMR-029	-157:54:27.214	21:21:33.226
AMR-030	-157:54:27.791	21:21:34.662
AMR-031	-157:54:29.603	21:21:37.381
AMR-032	-157:54:29.633	21:21:40.571
AMR-033	-157:54:06.847	21:21:41.249
AMR-034	-157:54:50.172	21:21:57.017
AMR-035	-157:54:49.409	21:22:00.804
AMR-036	-157:54:45.521	21:22:02.109
AMR-037	-157:54:36.272	21:21:56.993
AMR-038	-157:54:40.073	21:21:59.966
AMR-039	-157:54:32.735	21:21:57.737
AMR-040	-157:54:26.697	21:21:54.228
AMR-042	-157:54:26.580	21:21:57.832
AMR-043	-157:54:17.072	21:21:53.715

PIIKEA PLACE
KUKUI DRIVE
JASMINE PLACE
BOWER PLACE
HIBISCUS
HIBISCUS STREET
JUSTICIA DRIVE
GREVILLEA PLACE
ABELIA PLACE
EUCALYPTUS PL
PONCIANA PL
ALIAMANU DRIVE
KUKUI DRIVE
HALUPA STREET
MOLEHU DRIVE
ALIAMANU DRIVE
OLIVE PLACE
OLIVE STREET
KOA PLACE
SHOWER
MOANALUA ROAD
VALLEY VIEW LOOP
ALIAMANU DRIVE
CYCLOPOS PLACE
BOUGAINVILLEA LOOP
KOBASHIGAWA ST
CRATER RIM ROAD
PUAHUKA ST
FLAME LN
RIM LOOP
KUKUI LN
ACACIA LN
CENTER ST
OKAMURA ST
CORAL ST
CORAL LN
RIM LP
POMELAIKI ST
ALIAMANU DRIVE
STREET
KUKILA STREET
OLINO
HALOA DRIVE
SALT LAKE
BOULEVARD
BOUGAINVILLE DRIVE
ISREAL HI LN
HAWTHORNE PL
CIGAR LN
POTATO LN
MACADAMIA LN
MAMANE LN
MAMANE PL
Shinsyoji(Hi)
Lahaina Kong
SANDALWOOD LANE
BALSA LN
TAMARIND LANE
JULIE LN
MAGNOLIA LN
MAHOGANY LANE
MAHOGANY PL
ULEI LN
KAYA LN
UREA LANE
NUHOU WAY
SKYVIEW LOOP
HIM LANE
KAUPAKA ST
NOHOKU ST
GOLD ST
CROSSANDRA ST
KOU LN
IRONWOOD LP
KAUILA LN
BOUGAINVILLEA
CALAMONDIN WAY
MOKU LN
ALIA DR
ALIAMANU DRIVE
KUKUI LN
GUM LN
TECOMA LN
BAMBOO LN
KUKUI LN
KUMIA DRIVE
KUILEI LN
CROTON ST
HONEYSUCKLE LN
OLEANDER LN
PAPERBARK LN
GARDENIA LN
KOBASHIGAWA ST
BEGONIA LP
BEGONIA LP
KOU LN
KAUILA LN
ALIA DR
ALIAMANU DRIVE
CALAMONDIN WAY
AMR-001
AMR-002
AMR-003
AMR-004
AMR-005
AMR-006
AMR-007
AMR-008
AMR-009
AMR-010
AMR-011
AMR-012
AMR-013
AMR-014
AMR-015
AMR-016
AMR-017
AMR-018
AMR-019
AMR-020
AMR-021
AMR-022
AMR-023
AMR-024
AMR-025
AMR-026
AMR-027
AMR-028
AMR-029
AMR-030
AMR-031
AMR-032
AMR-033
AMR-034
AMR-035
AMR-036
AMR-037
AMR-038
AMR-039
AMR-040
AMR-042
AMR-043

DRAINAGE CANAL/
SETTLING BASIN

Legend

- storm_sewer_discharge_point
- storm_sewer_headwall_point
- storm_sewer_inlet_point
- storm_sewer_junction_point
- storm_sewer_culvert_line
- storm_sewer_headwall_line
- storm_sewer_inlet
- storm_sewer_line
- storm_sewer_open_drainage_line/grass_swale
- streams
- storm_sewer_drainage_basin_area
- Industrial_Facilities

ALIAMANU MILITARY RESERVATION

N

0 250 500 750 1000
Feet

SYMBOL	DATE	DESCRIPTION	BY	CHK'D	APP
		REVISIONS			

DIRECTORATE OF PUBLIC WORKS
U. S. ARMY GARRISON, HAWAII

DESIGNED: DATE
DRAWN BY: DATE
SCALE:

STORM SEWER PLAN AND INDUSTRIAL FACILITIES
ALIAMANU MILITARY RESERVATION
PROJECT NO.

CHECKED: ARCH, CIVIL, MECH, ELEC, FIRE, ENVIRON, AREA ENGR

APPROVED: DATE
DIRECTOR

SUBMITTED BY: DATE
APPROVAL RECOMMENDED BY: DATE
SHT. OF SHTS
DRAWING NO.

FEBRUARY 2011

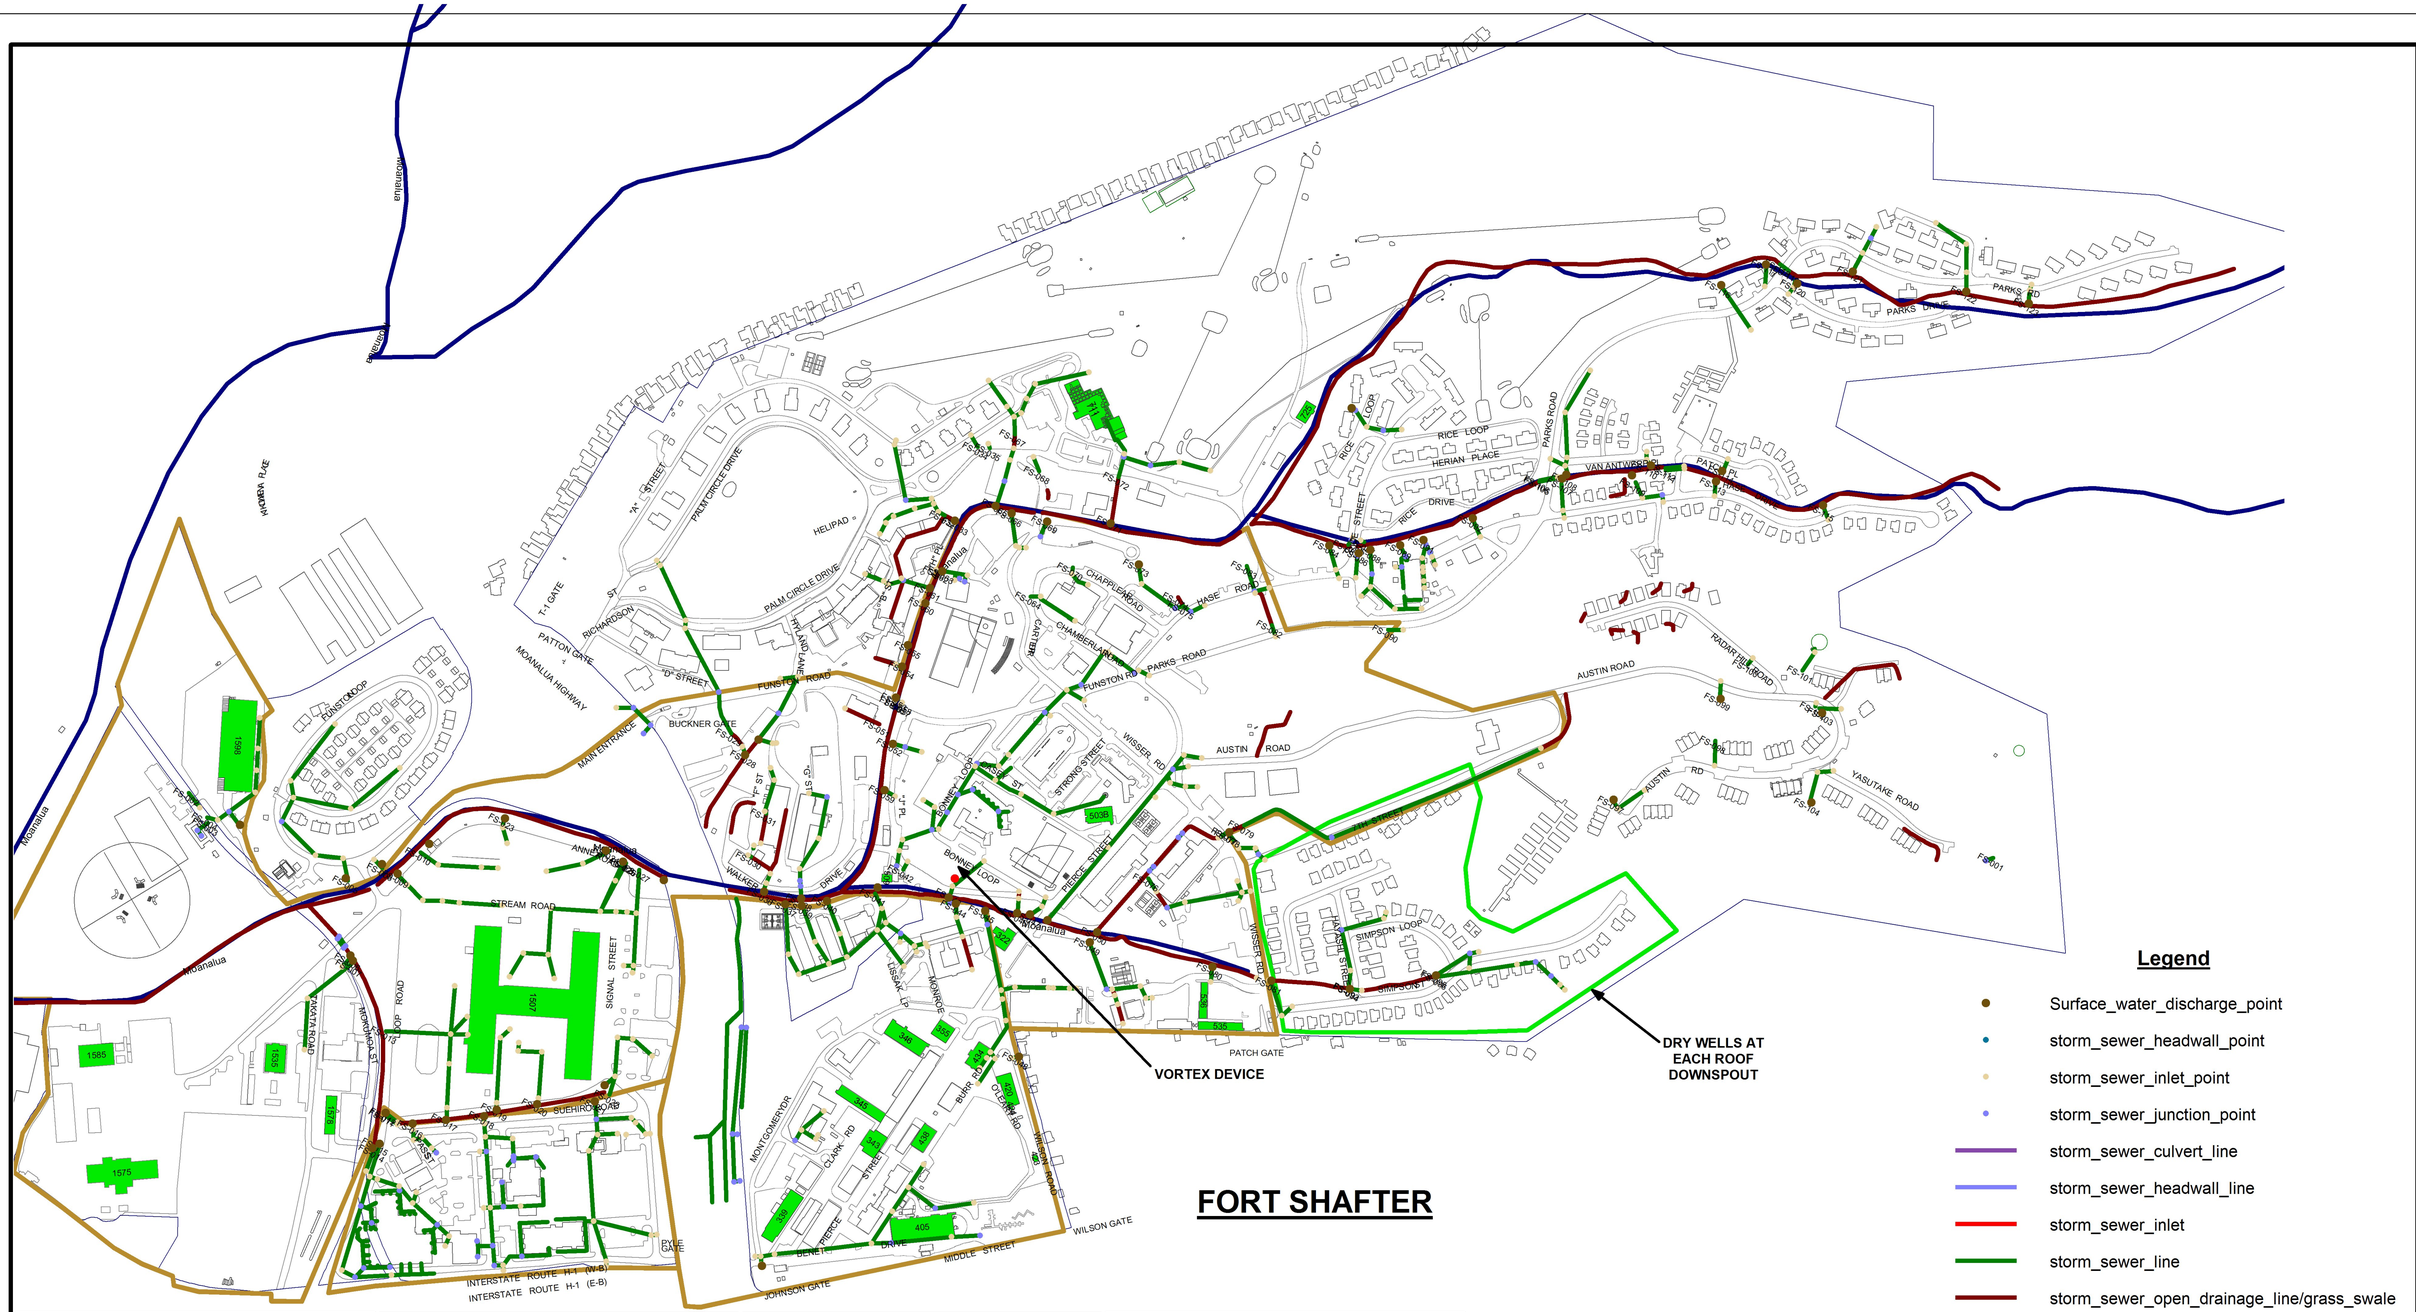

FORT SHAFTER

Legend

- Surface_water_discharge_point
- storm_sewer_headwall_point
- storm_sewer_inlet_point
- storm_sewer_junction_point
- storm_sewer_culvert_line
- storm_sewer_headwall_line
- storm_sewer_inlet
- storm_sewer_line
- storm_sewer_open_drainage_line/grass_swale
- streams
- storm_sewer_drainage_basin_area
- Industrial_Facilities

0 250 500 750 1000
Feet

FS_Storm_Sewer_Discharge_Points

discharge_i	FirstGeographicCoordin	SecondGeographicCoordin
FS-001	-157:52:23.675	21:20:57.331
FS-002	-157:53:32.487	21:20:23.215
FS-003	-157:53:31.133	21:20:22.541
FS-004	-157:53:31.269	21:20:22.734
FS-005	-157:53:24.648	21:20:23.358
FS-006	-157:53:22.913	21:20:20.696
FS-007	-157:53:22.733	21:20:20.491
FS-008	-157:53:23.642	21:20:24.487
FS-009	-157:53:22.904	21:20:24.562
FS-010	-157:53:22.544	21:20:25.813
FS-011	-157:53:18.271	21:20:15.921
FS-012	-157:53:18.256	21:20:15.985
FS-013	-157:53:19.990	21:20:18.849
FS-014	-157:53:17.890	21:20:14.473
FS-015	-157:53:17.900	21:20:14.778
FS-016	-157:53:16.966	21:20:16.099
FS-017	-157:53:15.842	21:20:17.020
FS-018	-157:53:14.508	21:20:17.861
FS-019	-157:53:14.204	21:20:18.388
FS-020	-157:53:12.781	21:20:19.373
FS-021	-157:53:10.647	21:20:20.618
FS-022	-157:53:10.272	21:20:21.133
FS-023	-157:53:20.164	21:20:28.690
FS-024	-157:53:15.529	21:20:29.652
FS-025	-157:53:14.671	21:20:29.572
FS-026	-157:53:14.637	21:20:29.571
FS-027	-157:53:13.999	21:20:29.613
FS-028	-157:53:12.489	21:20:35.767
FS-029	-157:53:13.501	21:20:36.242
FS-030	-157:53:10.101	21:20:32.327
FS-031	-157:53:10.477	21:20:34.139
FS-032	-157:53:10.222	21:20:48.181
FS-033	-157:53:09.590	21:20:48.198
FS-034	-157:53:10.457	21:20:51.244
FS-035	-157:53:09.985	21:20:51.439

FS_Storm_Sewer_Discharge_Points

discharge_i	FirstGeographicCoordin	SecondGeographicCoordin
FS-036	-157:53:08.899	21:20:31.303
FS-037	-157:53:07.779	21:20:31.359
FS-038	-157:53:07.329	21:20:31.885
FS-039	-157:53:07.137	21:20:31.642
FS-040	-157:53:06.308	21:20:32.302
FS-041	-157:53:04.681	21:20:33.538
FS-042	-157:53:04.151	21:20:34.946
FS-043	-157:53:01.861	21:20:35.077
FS-044	-157:53:01.409	21:20:34.768
FS-045	-157:53:00.246	21:20:35.151
FS-046	-157:52:58.933	21:20:35.721
FS-047	-157:52:58.438	21:20:35.912
FS-048	-157:52:55.840	21:20:30.696
FS-049	-157:52:55.621	21:20:36.147
FS-050	-157:52:55.590	21:20:36.654
FS-051	-157:53:08.168	21:20:39.543
FS-052	-157:53:07.285	21:20:39.139
FS-053	-157:53:08.106	21:20:40.814
FS-054	-157:53:08.483	21:20:42.063
FS-055	-157:53:08.701	21:20:42.910
FS-056	-157:53:08.069	21:20:40.662
FS-057	-157:53:07.806	21:20:40.664
FS-058	-157:53:07.833	21:20:40.769
FS-059	-157:53:06.566	21:20:37.340
FS-060	-157:53:09.133	21:20:44.719
FS-061	-157:53:09.214	21:20:45.325
FS-062	-157:53:09.275	21:20:46.111
FS-063	-157:53:09.074	21:20:46.200
FS-064	-157:53:05.263	21:20:47.069
FS-065	-157:53:08.512	21:20:49.645
FS-066	-157:53:07.756	21:20:49.568
FS-067	-157:53:09.337	21:20:52.426
FS-068	-157:53:07.640	21:20:51.630
FS-069	-157:53:06.298	21:20:50.056
FS-070	-157:53:04.316	21:20:48.936

FS_Storm_Sewer_Discharge_Points

discharge_i	FirstGeographicCoordin	SecondGeographicCoordin
FS-071	-157:53:03.867	21:20:51.364
FS-072	-157:53:04.556	21:20:53.030
FS-073	-157:53:01.934	21:20:50.378
FS-074	-157:52:59.738	21:20:50.017
FS-075	-157:52:59.354	21:20:49.808
FS-076	-157:52:54.799	21:20:39.575
FS-077	-157:52:52.859	21:20:42.774
FS-078	-157:52:52.705	21:20:42.753
FS-079	-157:52:52.370	21:20:43.362
FS-080	-157:52:50.502	21:20:37.762
FS-081	-157:52:47.985	21:20:38.431
FS-082	-157:52:55.629	21:20:50.936
FS-083	-157:52:57.857	21:20:52.501
FS-084	-157:52:55.230	21:20:54.883
FS-085	-157:52:54.510	21:20:55.284
FS-086	-157:52:53.964	21:20:55.194
FS-087	-157:52:53.975	21:20:55.702
FS-088	-157:52:53.568	21:20:55.539
FS-089	-157:52:52.508	21:20:56.281
FS-090	-157:52:51.198	21:20:53.116
FS-091	-157:52:51.786	21:20:56.961
FS-092	-157:52:50.414	21:20:58.691
FS-093	-157:52:44.970	21:20:39.801
FS-094	-157:52:44.929	21:20:39.773
FS-095	-157:52:41.961	21:20:42.008
FS-096	-157:52:41.906	21:20:41.953
FS-097	-157:52:39.103	21:20:51.671
FS-098	-157:52:36.581	21:20:55.829
FS-099	-157:52:37.336	21:20:57.429
FS-100	-157:52:37.006	21:20:59.161
FS-101	-157:52:34.842	21:21:00.050
FS-102	-157:52:33.584	21:20:59.046
FS-103	-157:52:33.173	21:20:58.985
FS-104	-157:52:31.725	21:20:55.554
FS-105	-157:52:48.730	21:21:01.348

FS_Storm_Sewer_Discharge_Points

discharge_i	FirstGeographicCoordin	SecondGeographicCoordin
FS-106	-157:52:48.754	21:21:01.397
FS-107	-157:52:47.854	21:21:01.776
FS-108	-157:52:47.799	21:21:02.047
FS-109	-157:52:45.122	21:21:03.215
FS-110	-157:52:45.036	21:21:04.068
FS-111	-157:52:44.263	21:21:04.290
FS-112	-157:52:44.323	21:21:04.365
FS-113	-157:52:42.139	21:21:04.878
FS-114	-157:52:42.102	21:21:05.453
FS-115	-157:52:37.524	21:21:06.143
FS-116	-157:52:46.195	21:21:11.883
FS-117	-157:52:44.929	21:21:13.549
FS-118	-157:52:44.426	21:21:13.815
FS-119	-157:52:43.951	21:21:13.757
FS-120	-157:52:43.406	21:21:13.426
FS-121	-157:52:41.552	21:21:15.045
FS-122	-157:52:36.891	21:21:16.646
FS-123	-157:52:34.305	21:21:17.467

SYMBOL	DATE	DESCRIPTION	BY	CHK'D	APP
		REVISIONS			

DIRECTORATE OF PUBLIC WORKS
U.S. ARMY GARRISON, HAWAII

DESIGNED: DATE
DRAWN BY: DATE
SCALE:

STORM SEWER PLAN AND INDUSTRIAL FACILITIES
FORT SHAFTER
PROJECT NO.

CHECKED: ARCH, CIVIL, MECH, ELEC, FIRE, ENVIRON, AREA ENGR

APPROVED: DATE
DIRECTOR

SUBMITTED BY: DATE
APPROVAL RECOMMENDED BY: DATE

SHT. OF SHTS
DRAWING NO.

FEBRUARY 2011

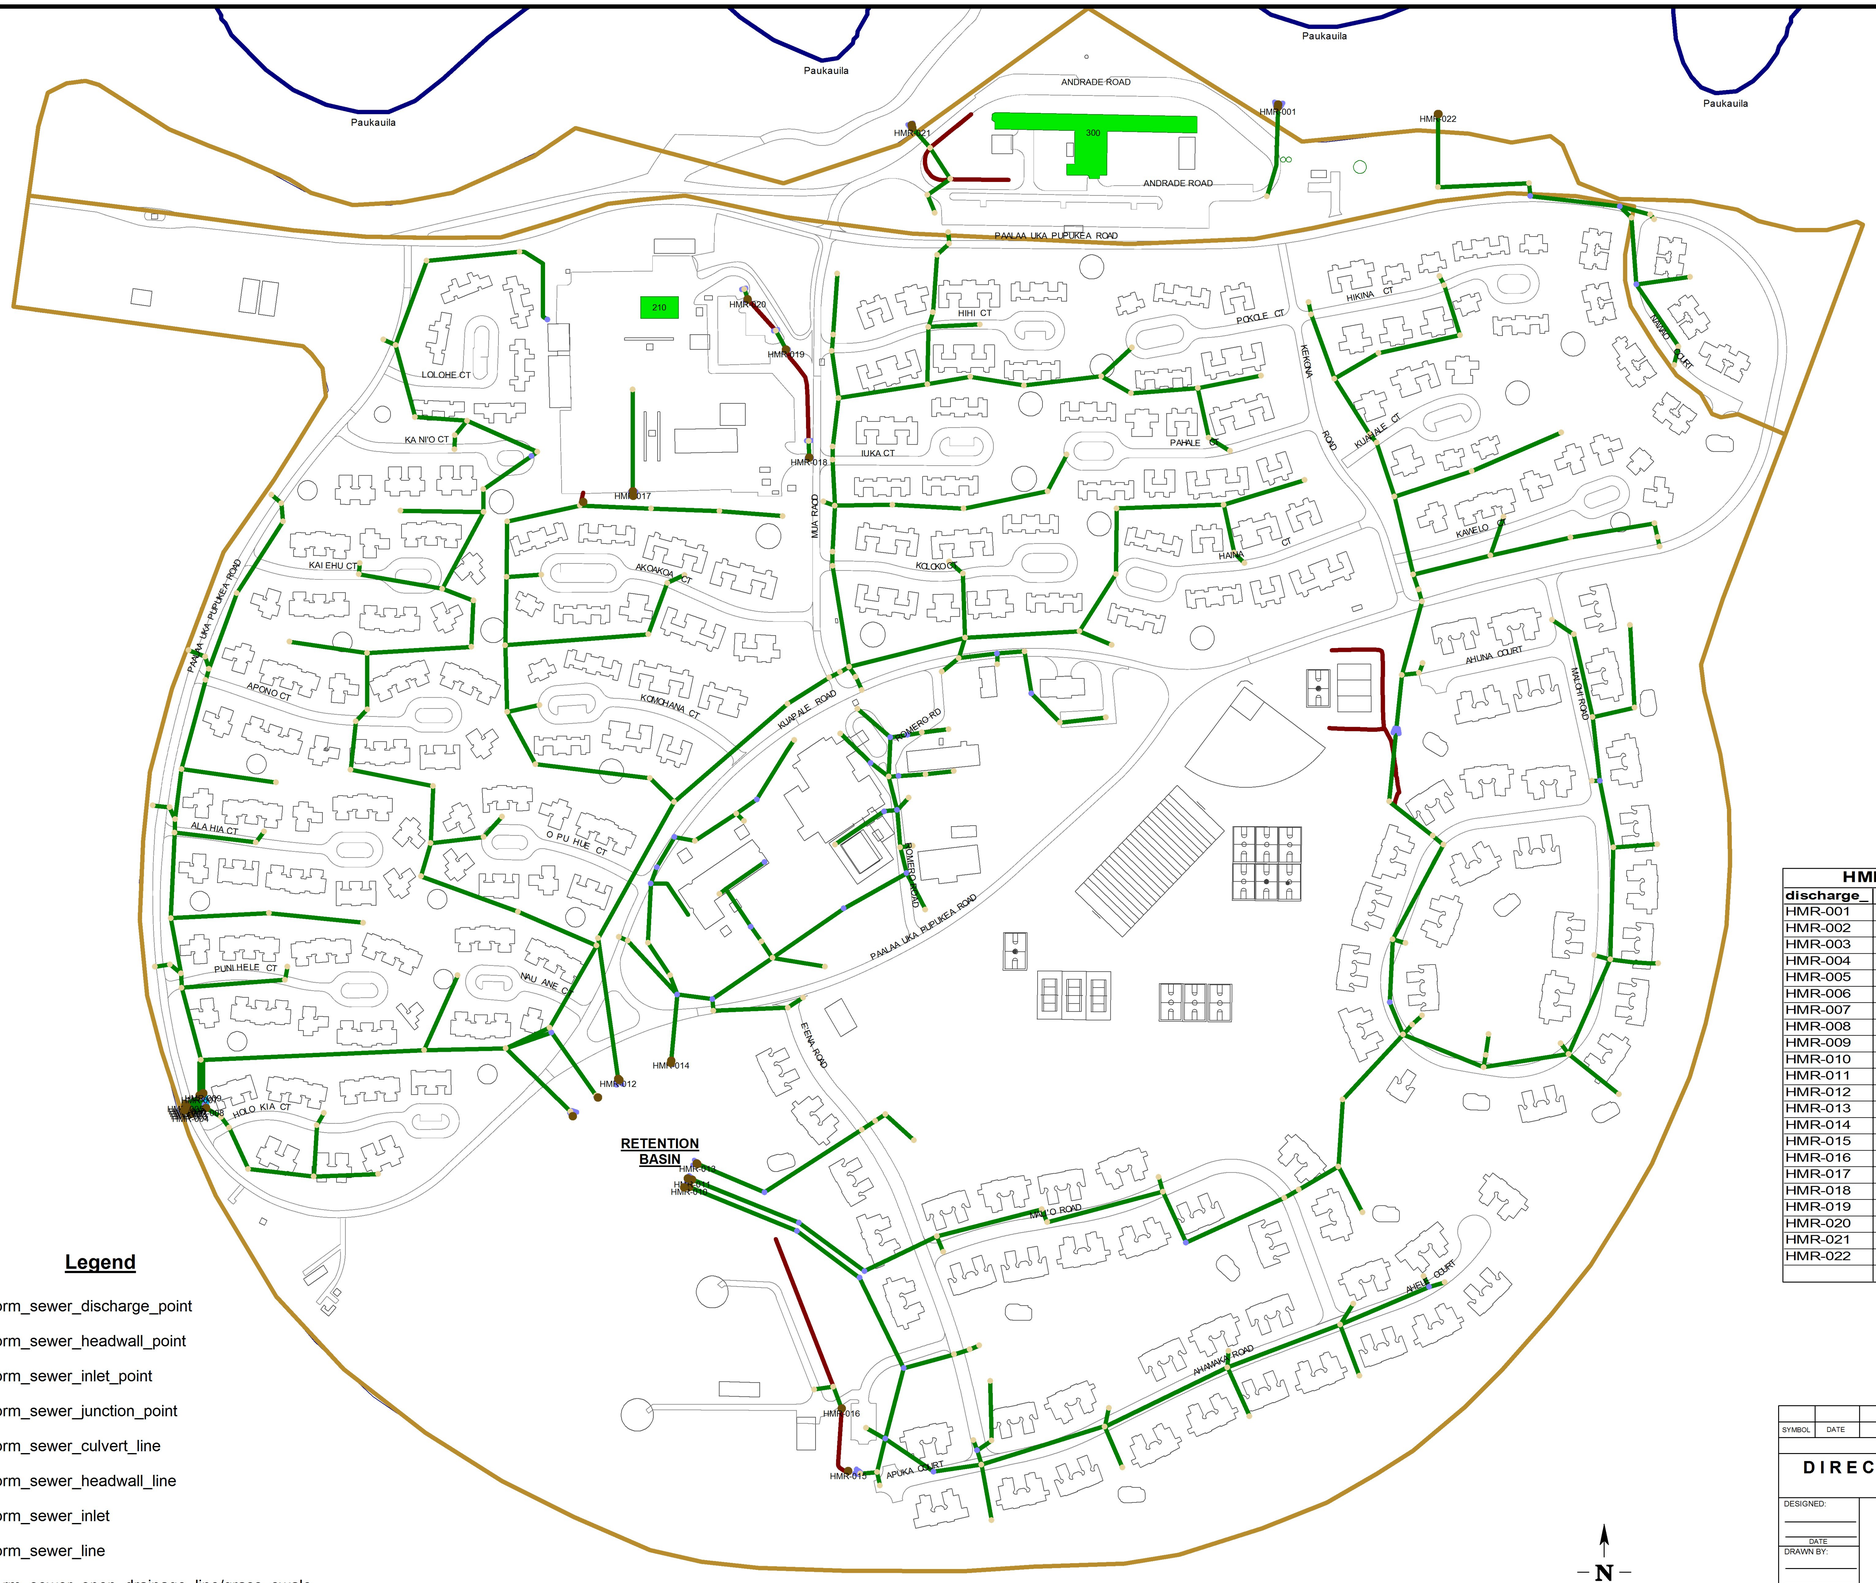

Legend

- storm_sewer_discharge_point
- storm_sewer_headwall_point
- storm_sewer_inlet_point
- storm_sewer_junction_point
- storm_sewer_culvert_line
- storm_sewer_headwall_line
- storm_sewer_inlet
- storm_sewer_line
- storm_sewer_open_drainage_line/grass_swale
- streams
- storm_sewer_drainage_basin_area
- Industrial_Facilities

HELEMANO MILITARY RESERVATION

HMR_Storm_Sewer_Discharge_Points

discharge_	FirstGeographicCoordi	SecondGeographicCoordi
HMR-001	-158:01:01.424	21:32:25.996
HMR-002	-158:01:29.651	21:32:01.703
HMR-003	-158:01:29.621	21:32:01.646
HMR-004	-158:01:29.587	21:32:01.583
HMR-005	-158:01:29.715	21:32:01.823
HMR-006	-158:01:29.684	21:32:01.766
HMR-007	-158:01:29.353	21:32:02.038
HMR-008	-158:01:29.189	21:32:01.729
HMR-009	-158:01:29.260	21:32:02.086
HMR-010	-158:01:16.670	21:31:59.818
HMR-011	-158:01:16.592	21:31:59.996
HMR-012	-158:01:18.511	21:32:02.437
HMR-013	-158:01:16.458	21:32:00.374
HMR-014	-158:01:17.138	21:32:02.882
HMR-015	-158:01:12.548	21:31:52.933
HMR-016	-158:01:12.719	21:31:54.449
HMR-017	-158:01:18.131	21:32:16.683
HMR-018	-158:01:13.563	21:32:17.499
HMR-019	-158:01:14.165	21:32:20.115
HMR-020	-158:01:15.158	21:32:21.331
HMR-021	-158:01:10.891	21:32:25.487
HMR-022	-158:00:57.274	21:32:25.826

SYMBOL	DATE	DESCRIPTION	BY	CHK'D	APP
		REVISIONS			

DIRECTORATE OF PUBLIC WORKS
U.S. ARMY GARRISON, HAWAII

DESIGNED: ____ DATE
DRAWN BY: ____ DATE
SCALE:

STORM SEWER PLAN AND INDUSTRIAL FACILITIES
HELEMANO MILITARY RESERVATION
PROJECT NO.

CHECKED: ARCH, CIVIL, MECH, ELEC, FIRE, ENVIRON, AREA ENGR

APPROVED: DATE
DIRECTOR

SUBMITTED BY: DATE
APPROVAL RECOMMENDED BY: DATE
SHT. OF SHTS
DRAWING NO.

FEBRUARY 2011

SCHOFIELD BARRACKS

STORM SEWER DISCHARGE POINTS		
swtdis_id	FirstGeographicCoordinat	SecondGeographicCoordinate
SCHB001	-158:02:52.887	21:28:58.006
SCHB002	-158:02:54.926	21:28:59.194
SCHB003	-158:02:57.481	21:28:59.395
SCHB004	-158:02:59.568	21:29:00.028
SCHB005	-158:03:00.393	21:29:00.778
SCHB006	-158:03:00.462	21:29:00.468
SCHB007	-158:03:05.812	21:28:58.071
SCHB008	-158:03:12.963	21:29:02.683
SCHB009	-158:03:18.581	21:29:01.379
SCHB010	-158:03:22.568	21:29:01.905
SCHB011	-158:03:23.288	21:29:02.617
SCHB012	-158:04:03.448	21:29:09.088
SCHB013	-158:04:16.141	21:29:15.323
SCHB014	-158:04:25.125	21:29:14.368
SCHB015	-158:04:29.036	21:29:15.568
SCHB016	-158:04:40.138	21:29:16.322
SCHB017	-158:05:08.594	21:29:07.241
SCHB018	-158:05:05.721	21:29:24.612
SCHB019	-158:05:05.889	21:29:24.498
SCHB020	-158:05:25.758	21:29:01.742
SCHB021	-158:05:28.741	21:29:02.442
SCHB022	-158:05:54.056	21:29:16.831
SCHB023	-158:05:44.964	21:29:20.303
SCHB025	-158:05:20.312	21:29:20.021
SCHB026	-158:05:14.555	21:29:20.610
SCHB027	-158:05:13.096	21:29:21.043
SCHB028	-158:04:59.682	21:29:30.485
SCHB029	-158:04:46.747	21:29:41.486
SCHB030	-158:04:45.779	21:29:41.976
SCHB031	-158:04:43.741	21:29:43.112
SCHB033	-158:04:34.474	21:30:20.851
SCHB034	-158:04:38.966	21:30:20.791

STORM SEWER DISCHARGE POINTS		
swtdis_id	FirstGeographicCoordinat	SecondGeographicCoordinate
SCHB035	-158:04:33.964	21:30:05.775
SCHB036	-158:04:36.881	21:30:01.255
SCHB037	-158:04:42.479	21:29:44.693
SCHB038	-158:04:26.204	21:30:20.087
SCHB039	-158:02:43.614	21:29:33.525
SCHB040	-158:02:57.023	21:29:39.287
SCHB041	-158:02:36.664	21:29:25.158
SCHB042	-158:02:36.035	21:29:24.968
SCHB043	-158:02:36.795	21:29:25.407
SCHB044	-158:02:38.745	21:29:31.850
SCHB045	-158:04:37.108	21:29:51.624
SCHB046	-158:04:36.245	21:29:56.839
SCHB047	-158:04:32.154	21:29:57.966
SCHB048	-158:04:30.618	21:29:59.642
SCHB049	-158:04:28.876	21:30:01.832
SCHB050	-158:04:24.719	21:30:02.959
SCHB051	-158:04:22.761	21:30:02.730
SCHB052	-158:04:07.859	21:30:12.373
SCHB053	-158:04:08.148	21:30:13.959
SCHB054	-158:03:51.344	21:30:19.768
SCHB055	-158:03:42.441	21:30:20.464
SCHB056	-158:03:38.338	21:30:18.266
SCHB057	-158:03:36.163	21:30:15.799
SCHB058	-158:03:35.013	21:30:08.771
SCHB059	-158:03:29.305	21:30:08.273
SCHB060	-158:03:27.529	21:30:05.715
SCHB061	-158:03:27.267	21:30:04.431
SCHB062	-158:03:26.036	21:30:00.993
SCHB063	-158:03:26.030	21:30:01.325
SCHB064	-158:03:21.425	21:29:54.588
SCHB065	-158:03:16.538	21:29:55.586
SCHB066	-158:03:18.516	21:29:52.707
SCHB067	-158:03:12.674	21:29:57.552
SCHB068	-158:03:12.051	21:29:56.461
SCHB069	-158:03:27.601	21:28:59.856
SCHB070	-158:03:26.019	21:29:51.190

MAJOR SPILL
10/18/2008
(25-30 GAL, POL)

RETENTION BASIN

RETENTION BASIN

STRYKER BRIGADE MOTOR POOL INLET PROTECTION

RETENTION BASIN

DPW SHOP COMPLEX INLET PROTECTION

MAJOR SPILL
2/2/2009
(35-40 GAL, POL)

MAJOR SPILL
8/20/2009
(25 GAL, POL)

RETENTION BASIN

Legend

- storm_sewer_discharge_point
- storm_sewer_headwall_point
- storm_sewer_inlet_point
- storm_sewer_junction_point
- storm_sewer_culvert_line
- storm_sewer_headwall_line
- storm_sewer_inlet
- storm_sewer_line
- storm_sewer_open_drainage_line/grass_swale
- streams
- storm_sewer_drainage_basin_area
- Industrial_Facilities

N

0 400 800 1200 1600
Feet

SYMBOL	DATE	DESCRIPTION	BY	CHK'D	APP
		REVISIONS			

DIRECTORATE OF PUBLIC WORKS
U. S. ARMY GARRISON, HAWAII

DESIGNED: DATE
DRAWN BY: DATE
SCALE:

STORM SEWER PLAN AND INDUSTRIAL FACILITIES
SCHOFIELD BARRACKS
PROJECT NO.

CHECKED: ARCH, CIVIL, MECH, ELEC, FIRE, ENVIRON, AREA ENGR

APPROVED: DATE
DIRECTOR

SUBMITTED BY: DATE
APPROVAL RECOMMENDED BY: DATE
SHT. OF SHTS
DRAWING NO.

FEBRUARY 2011

East Range Storm Sewer Discharge Points		
discharge_	FirstGeographicCoordi	SecondGeographicCoordi
ER-001	-158:01:38.452	21:29:09.443
ER-002	-158:01:26.604	21:29:13.235
ER-003	-158:01:17.899	21:29:19.130
ER-004	-158:01:02.232	21:29:18.034
ER-005	-158:00:59.270	21:29:18.083
ER-006	-158:00:49.211	21:29:20.488
ER-007	-158:00:37.057	21:29:09.733
ER-008	-158:00:40.999	21:29:16.989
ER-009	-158:00:25.630	21:29:15.508
ER-010	-158:00:13.774	21:29:21.709
ER-011	-158:00:07.969	21:29:59.897
ER-012	-158:00:06.431	21:29:58.569

Legend

- storm_sewer_discharge_point
- storm_sewer_headwall_point
- storm_sewer_inlet_point
- storm_sewer_junction_point
- storm_sewer_culvert_line
- storm_sewer_headwall_line
- storm_sewer_inlet
- storm_sewer_line
- storm_sewer_open_drainage_line/grass_swale
- streams
- storm_sewer_drainage_basin_area
- Industrial_Facilities

ER-001 ER-002 ER-003 ER-004 ER-005 ER-006 ER-007 ER-008 ER-009 ER-010 ER-011 ER-012

WAAF-104 WAAF-105

VARIOUS BMPs
(SEE FLOW CHART)

ROSE STREET
LEILEHUA STREET
WALKER AVENUE
HIGGINS ROAD
WARHINGFIELD RD.
LAUHALA ROAD
KAMEHAMEHA HWY.
KAROPCZ COURT
CLEAR ZONE
Waikele

Kilkii

T-6003

6038 6036 6037 6041 6040 6042 6043 6045 6023 6024 6027 6015 6450B 6450A 6465 6467 6468 6469 

N

0 400 800 1200 1600
Feet

SCHOFIELD BARRACKS EAST RANGE

SYMBOL	DATE	DESCRIPTION	BY	CHK'D	APP
		REVISIONS			

DIRECTORATE OF PUBLIC WORKS
U.S. ARMY GARRISON, HAWAII

DESIGNED: DATE
DRAWN BY: DATE
SCALE:

STORM SEWER PLAN

SCHOFIELD BARRACKS EAST RANGE

PROJECT NO.

CHECKED: ARCH, CIVIL, MECH, ELEC, FIRE, ENVIRON, AREA ENGR

APPROVED: DATE
DIRECTOR

SUBMITTED BY: DATE
APPROVAL RECOMMENDED BY: DATE

SHT. OF SHTS

DRAWING NO.

FEBRUARY 2011

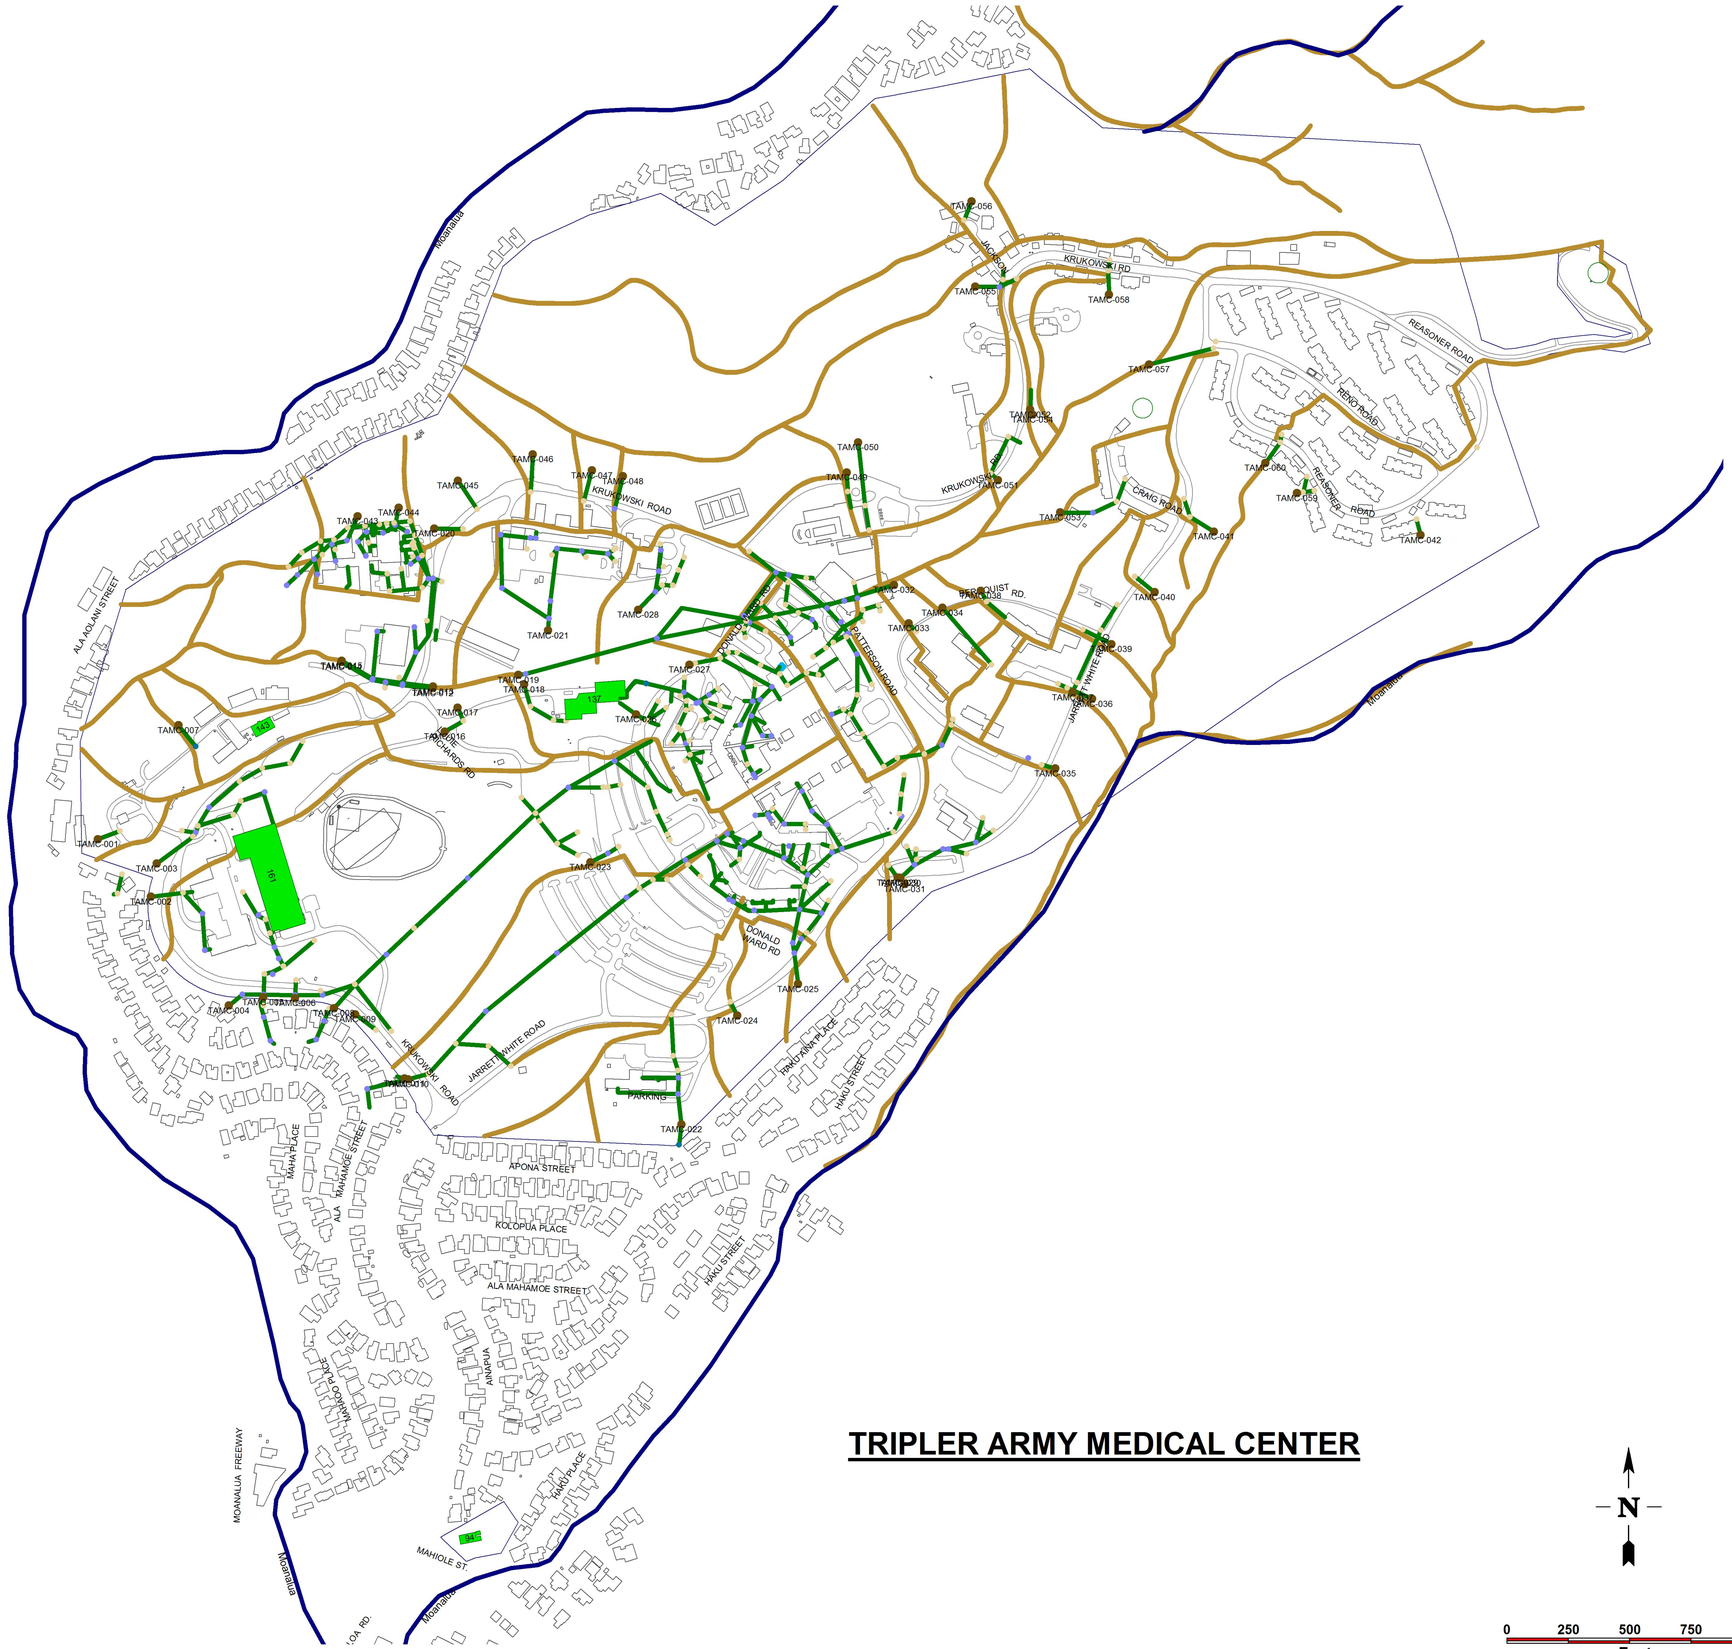

TAMC_STORM_SEWER_DISCHARGE_POINTS		
discharge_i	FirstGeographicCoordin	SecondGeographicCoordina
TAMC-001	-157:53:52.604	21:21:33.109
TAMC-002	-157:53:50.324	21:21:30.786
TAMC-003	-157:53:50.072	21:21:32.124
TAMC-004	-157:53:46.958	21:21:26.390
TAMC-005	-157:53:45.486	21:21:26.721
TAMC-006	-157:53:44.111	21:21:26.687
TAMC-007	-157:53:49.130	21:21:37.710
TAMC-008	-157:53:42.425	21:21:26.277
TAMC-009	-157:53:41.512	21:21:26.033
TAMC-010	-157:53:39.235	21:21:23.402
TAMC-011	-157:53:39.384	21:21:23.434
TAMC-012	-157:53:38.156	21:21:39.201
TAMC-013	-157:53:38.146	21:21:39.265
TAMC-014	-157:53:42.106	21:21:40.265
TAMC-015	-157:53:42.087	21:21:40.314
TAMC-016	-157:53:37.644	21:21:37.450
TAMC-017	-157:53:37.087	21:21:38.414
TAMC-018	-157:53:34.221	21:21:39.348
TAMC-019	-157:53:34.471	21:21:39.732
TAMC-020	-157:53:38.084	21:21:45.649
TAMC-021	-157:53:33.191	21:21:41.531
TAMC-022	-157:53:27.452	21:21:21.574
TAMC-023	-157:53:31.368	21:21:32.170
TAMC-024	-157:53:25.044	21:21:25.962
TAMC-025	-157:53:22.414	21:21:27.238
TAMC-026	-157:53:29.393	21:21:38.140
TAMC-027	-157:53:27.092	21:21:40.144
TAMC-028	-157:53:29.302	21:21:42.364
TAMC-029	-157:53:18.122	21:21:31.534
TAMC-030	-157:53:18.004	21:21:31.515
TAMC-031	-157:53:17.818	21:21:31.274
TAMC-032	-157:53:18.268	21:21:43.359
TAMC-033	-157:53:17.637	21:21:41.807
TAMC-034	-157:53:16.173	21:21:42.436
TAMC-035	-157:53:11.318	21:21:35.940
TAMC-036	-157:53:09.726	21:21:38.750
TAMC-037	-157:53:10.564	21:21:39.011
TAMC-038	-157:53:14.525	21:21:43.118
TAMC-039	-157:53:08.891	21:21:40.961
TAMC-040	-157:53:07.031	21:21:43.058
TAMC-041	-157:53:04.475	21:21:45.508
TAMC-042	-157:52:55.559	21:21:45.357
TAMC-043	-157:53:41.391	21:21:46.147
TAMC-044	-157:53:39.627	21:21:46.496
TAMC-045	-157:53:37.065	21:21:47.585
TAMC-046	-157:53:33.837	21:21:48.643
TAMC-047	-157:53:31.292	21:21:47.994
TAMC-048	-157:53:29.949	21:21:47.758
TAMC-049	-157:53:20.304	21:21:47.905
TAMC-050	-157:53:19.807	21:21:49.123
TAMC-051	-157:53:13.785	21:21:47.585
TAMC-052	-157:53:12.388	21:21:50.437
TAMC-053	-157:53:11.101	21:21:46.284
TAMC-054	-157:53:12.288	21:21:50.234
TAMC-055	-157:53:14.751	21:21:55.412
TAMC-056	-157:53:14.904	21:21:58.855
TAMC-057	-157:53:07.251	21:21:52.262
TAMC-058	-157:53:08.985	21:21:55.077
TAMC-059	-157:53:00.882	21:21:47.060
TAMC-060	-157:53:02.243	21:21:48.278

Legend

- tamc_storm_sewer_discharge_point
- storm_sewer_headwall_point
- storm_sewer_inlet_point
- storm_sewer_junction_point
- storm_sewer_culvert_line
- storm_sewer_headwall_line
- storm_sewer_inlet
- storm_sewer_line
- storm_sewer_open_drainage_line/grass_swale
- streams
- storm_sewer_drainage_basin_area
- Industrial_Facilities

TRIPLER ARMY MEDICAL CENTER

N

0 250 500 750 1000
Feet

SYMBOL	DATE	DESCRIPTION	BY	CHK'D	APP
		REVISIONS			

DIRECTORATE OF PUBLIC WORKS
U.S. ARMY GARRISON, HAWAII

DESIGNED: DATE
DRAWN BY: DATE
SCALE:

STORM SEWER PLAN AND INDUSTRIAL FACILITIES
TRIPLER ARMY MEDICAL CENTER
PROJECT NO.

CHECKED: ARCH, CIVIL, MECH, ELEC, FIRE, ENVIRON, AREA ENGR

APPROVED: DATE
DIRECTOR

SUBMITTED BY: DATE
APPROVAL RECOMMENDED BY: DATE
SHT. OF SHTS
DRAWING NO.

FEBRUARY 2011

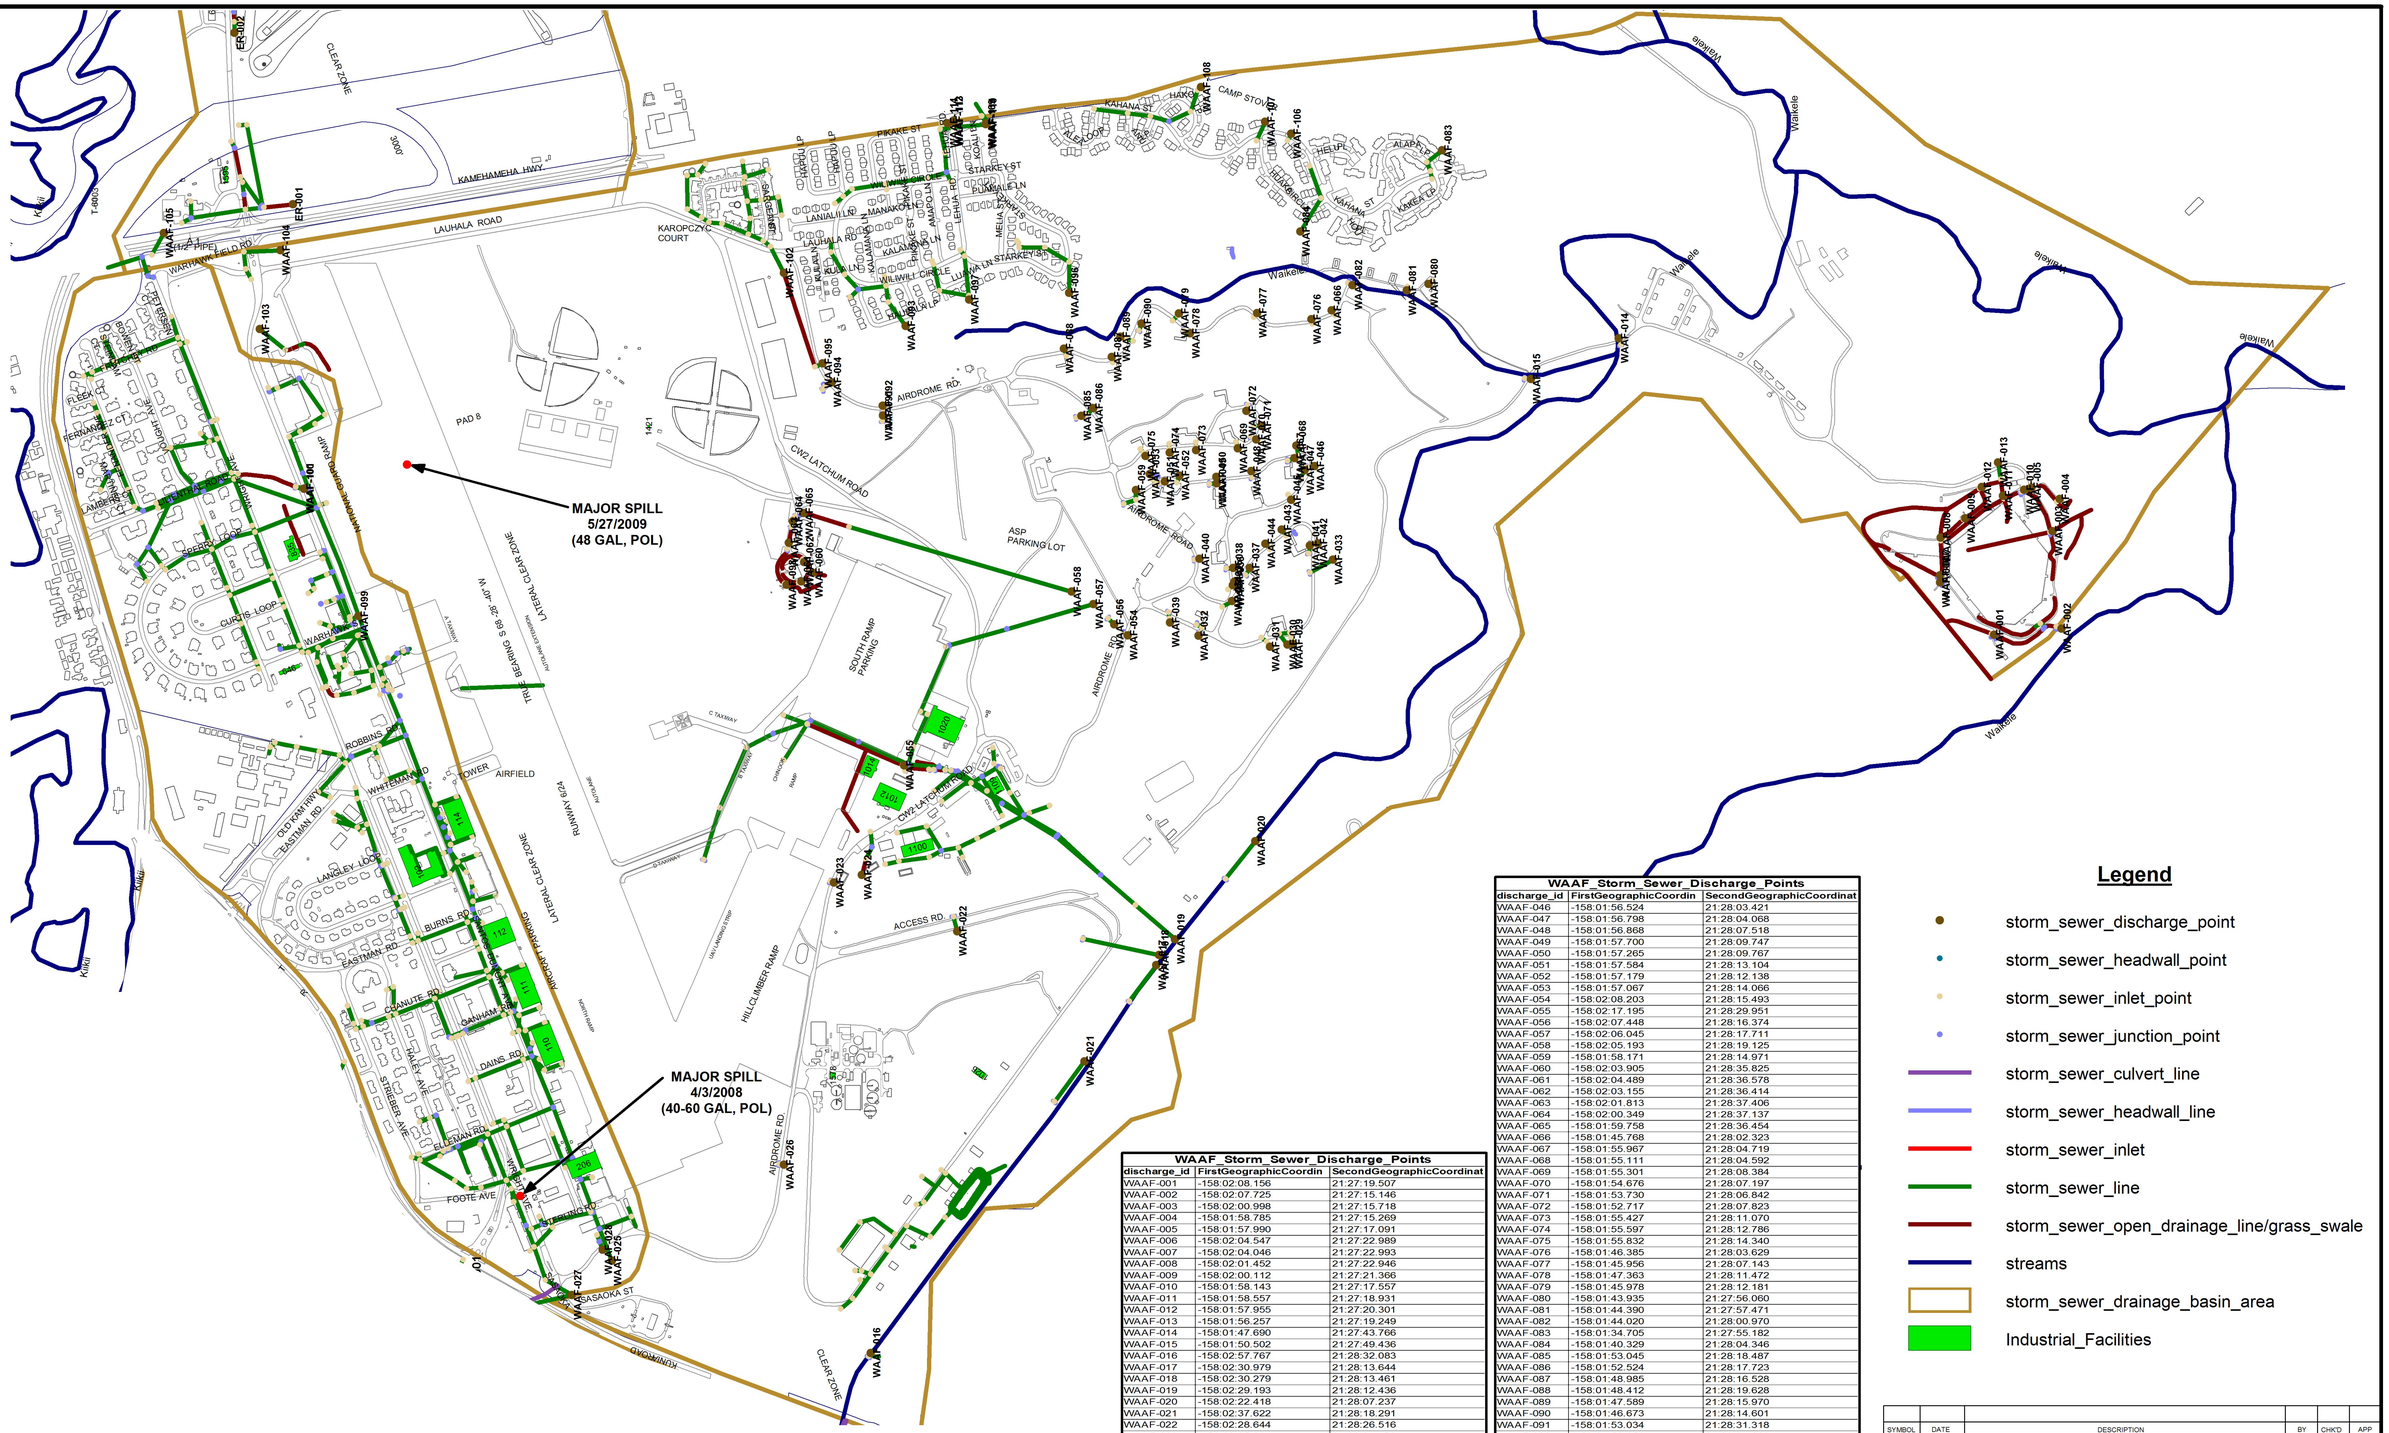

WHEELER ARMY AIRFIELD

Legend

- storm_sewer_discharge_point
- storm_sewer_headwall_point
- storm_sewer_inlet_point
- storm_sewer_junction_point
- storm_sewer_culvert_line
- storm_sewer_headwall_line
- storm_sewer_inlet
- storm_sewer_line
- storm_sewer_open_drainage_line/grass_swale
- streams
- storm_sewer_drainage_basin_area
- Industrial_Facilities

WAAF_Storm_Sewer_Discharge_Points

discharge_id	FirstGeographicCoordin	SecondGeographicCoordinat
WAAF-001	-158:02:08.156	21:27:19.507
WAAF-002	-158:02:07.725	21:27:15.146
WAAF-003	-158:02:00.998	21:27:15.718
WAAF-004	-158:01:58.785	21:27:15.269
WAAF-005	-158:01:57.990	21:27:17.091
WAAF-006	-158:02:04.547	21:27:22.989
WAAF-007	-158:02:04.046	21:27:22.993
WAAF-008	-158:02:01.452	21:27:22.946
WAAF-009	-158:02:00.112	21:27:21.366
WAAF-010	-158:01:58.143	21:27:17.557
WAAF-011	-158:01:58.557	21:27:18.931
WAAF-012	-158:01:57.955	21:27:20.301
WAAF-013	-158:01:56.257	21:27:19.249
WAAF-014	-158:01:47.690	21:27:43.766
WAAF-015	-158:01:50.502	21:27:49.436
WAAF-016	-158:02:57.767	21:28:32.083
WAAF-017	-158:02:30.979	21:28:13.644
WAAF-018	-158:02:30.279	21:28:13.461
WAAF-019	-158:02:29.193	21:28:12.436
WAAF-020	-158:02:22.418	21:28:07.237
WAAF-021	-158:02:37.622	21:28:18.291
WAAF-022	-158:02:28.644	21:28:26.516
WAAF-023	-158:02:25.291	21:28:34.473
WAAF-024	-158:02:24.745	21:28:32.670
WAAF-025	-158:02:51.408	21:28:48.829
WAAF-026	-158:02:44.789	21:28:37.705
WAAF-027	-158:02:53.762	21:28:51.412
WAAF-028	-158:02:50.643	21:28:49.421
WAAF-029	-158:02:08.803	21:28:04.805
WAAF-030	-158:02:08.848	21:28:05.176
WAAF-031	-158:02:08.991	21:28:06.308
WAAF-032	-158:02:08.242	21:28:10.918
WAAF-033	-158:02:02.983	21:28:02.238
WAAF-034	-158:02:05.841	21:28:08.754
WAAF-035	-158:02:04.740	21:28:08.700
WAAF-036	-158:02:04.502	21:28:08.589
WAAF-037	-158:02:03.551	21:28:07.603
WAAF-038	-158:02:03.555	21:28:08.671
WAAF-039	-158:02:07.321	21:28:12.768
WAAF-040	-158:02:02.915	21:28:10.857
WAAF-041	-158:02:02.009	21:28:03.713
WAAF-042	-158:02:01.862	21:28:03.217
WAAF-043	-158:02:00.909	21:28:05.547
WAAF-044	-158:02:01.876	21:28:06.592
WAAF-045	-158:01:58.860	21:28:04.929

WAAF_Storm_Sewer_Discharge_Points

discharge_id	FirstGeographicCoordin	SecondGeographicCoordinat
WAAF-046	-158:01:56.524	21:28:03.421
WAAF-047	-158:01:56.798	21:28:04.068
WAAF-048	-158:01:56.868	21:28:07.518
WAAF-049	-158:01:57.700	21:28:09.747
WAAF-050	-158:01:57.265	21:28:09.767
WAAF-051	-158:01:57.584	21:28:13.104
WAAF-052	-158:01:57.179	21:28:12.138
WAAF-053	-158:01:57.067	21:28:14.066
WAAF-054	-158:02:08.203	21:28:15.493
WAAF-055	-158:02:17.195	21:28:29.951
WAAF-056	-158:02:07.448	21:28:16.374
WAAF-057	-158:02:06.045	21:28:17.711
WAAF-058	-158:02:05.193	21:28:19.125
WAAF-059	-158:01:58.171	21:28:14.971
WAAF-060	-158:02:03.905	21:28:35.825
WAAF-061	-158:02:04.489	21:28:36.578
WAAF-062	-158:02:03.155	21:28:36.414
WAAF-063	-158:02:01.813	21:28:37.406
WAAF-064	-158:02:00.349	21:28:37.137
WAAF-065	-158:01:59.758	21:28:36.454
WAAF-066	-158:01:45.768	21:28:02.323
WAAF-067	-158:01:55.967	21:28:04.719
WAAF-068	-158:01:55.111	21:28:04.592
WAAF-069	-158:01:55.301	21:28:08.384
WAAF-070	-158:01:54.676	21:28:07.197
WAAF-071	-158:01:53.730	21:28:06.842
WAAF-072	-158:01:52.717	21:28:07.823
WAAF-073	-158:01:55.427	21:28:11.070
WAAF-074	-158:01:55.597	21:28:12.786
WAAF-075	-158:01:55.832	21:28:14.340
WAAF-076	-158:01:46.385	21:28:03.629
WAAF-077	-158:01:45.956	21:28:07.143
WAAF-078	-158:01:47.363	21:28:11.472
WAAF-079	-158:01:45.978	21:28:12.181
WAAF-080	-158:01:43.935	21:27:56.060
WAAF-081	-158:01:44.390	21:27:57.471
WAAF-082	-158:01:44.020	21:28:00.970
WAAF-083	-158:01:34.705	21:27:55.182
WAAF-084	-158:01:40.329	21:28:04.346
WAAF-085	-158:01:53.045	21:28:18.487
WAAF-086	-158:01:52.524	21:28:17.723
WAAF-087	-158:01:48.985	21:28:16.528
WAAF-088	-158:01:48.412	21:28:19.628
WAAF-089	-158:01:47.589	21:28:15.970
WAAF-090	-158:01:46.673	21:28:14.601
WAAF-091	-158:01:53.034	21:28:31.318
WAAF-092	-158:01:52.350	21:28:31.332
WAAF-093	-158:01:46.843	21:28:29.853
WAAF-094	-158:01:50.738	21:28:34.631
WAAF-095	-158:01:49.442	21:28:35.224
WAAF-096	-158:01:44.553	21:28:19.291
WAAF-097	-158:01:45.025	21:28:25.752
WAAF-098	-158:02:04.733	21:28:37.546
WAAF-099	-158:02:06.898	21:29:05.223
WAAF-100	-158:01:58.111	21:29:08.727
WAAF-101	-158:01:58.080	21:29:08.723
WAAF-102	-158:01:43.188	21:28:37.728
WAAF-103	-158:01:47.071	21:29:11.600
WAAF-104	-158:01:41.630	21:29:10.271
WAAF-105	-158:01:40.444	21:29:17.799
WAAF-106	-158:01:33.573	21:28:04.932
WAAF-107	-158:01:32.737	21:28:06.617
WAAF-108	-158:01:30.360	21:28:10.775
WAAF-109	-158:01:32.925	21:28:24.669
WAAF-110	-158:01:32.846	21:28:24.593
WAAF-111	-158:01:32.851	21:28:24.620
WAAF-112	-158:01:32.762	21:28:26.760
WAAF-113	-158:01:32.688	21:28:26.773
WAAF-114	-158:01:32.847	21:28:27.136

SYMBOL	DATE	DESCRIPTION	BY	CHK'D	APP
		REVISIONS			

DIRECTORATE OF PUBLIC WORKS
U.S. ARMY GARRISON, HAWAII

DESIGNED: DATE
DRAWN BY: DATE
SCALE:

STORM SEWER PLAN AND INDUSTRIAL FACILITIES
WHEELER ARMY AIRFIELD
PROJECT NO.

CHECKED:
ARCH
CIVIL
MECH
ELEC
FIRE
ENVIRON
AREA ENGR

APPROVED: DATE
DIRECTOR

SUBMITTED BY: DATE
APPROVAL RECOMMENDED BY: DATE

SHT. OF SHTS DRAWING NO.

FEBRUARY 2011